STATE STREET & ADJACENT STREETS RECONSTRUCTION

PROJECT LOCATION MAP

JUNE 3, 2009
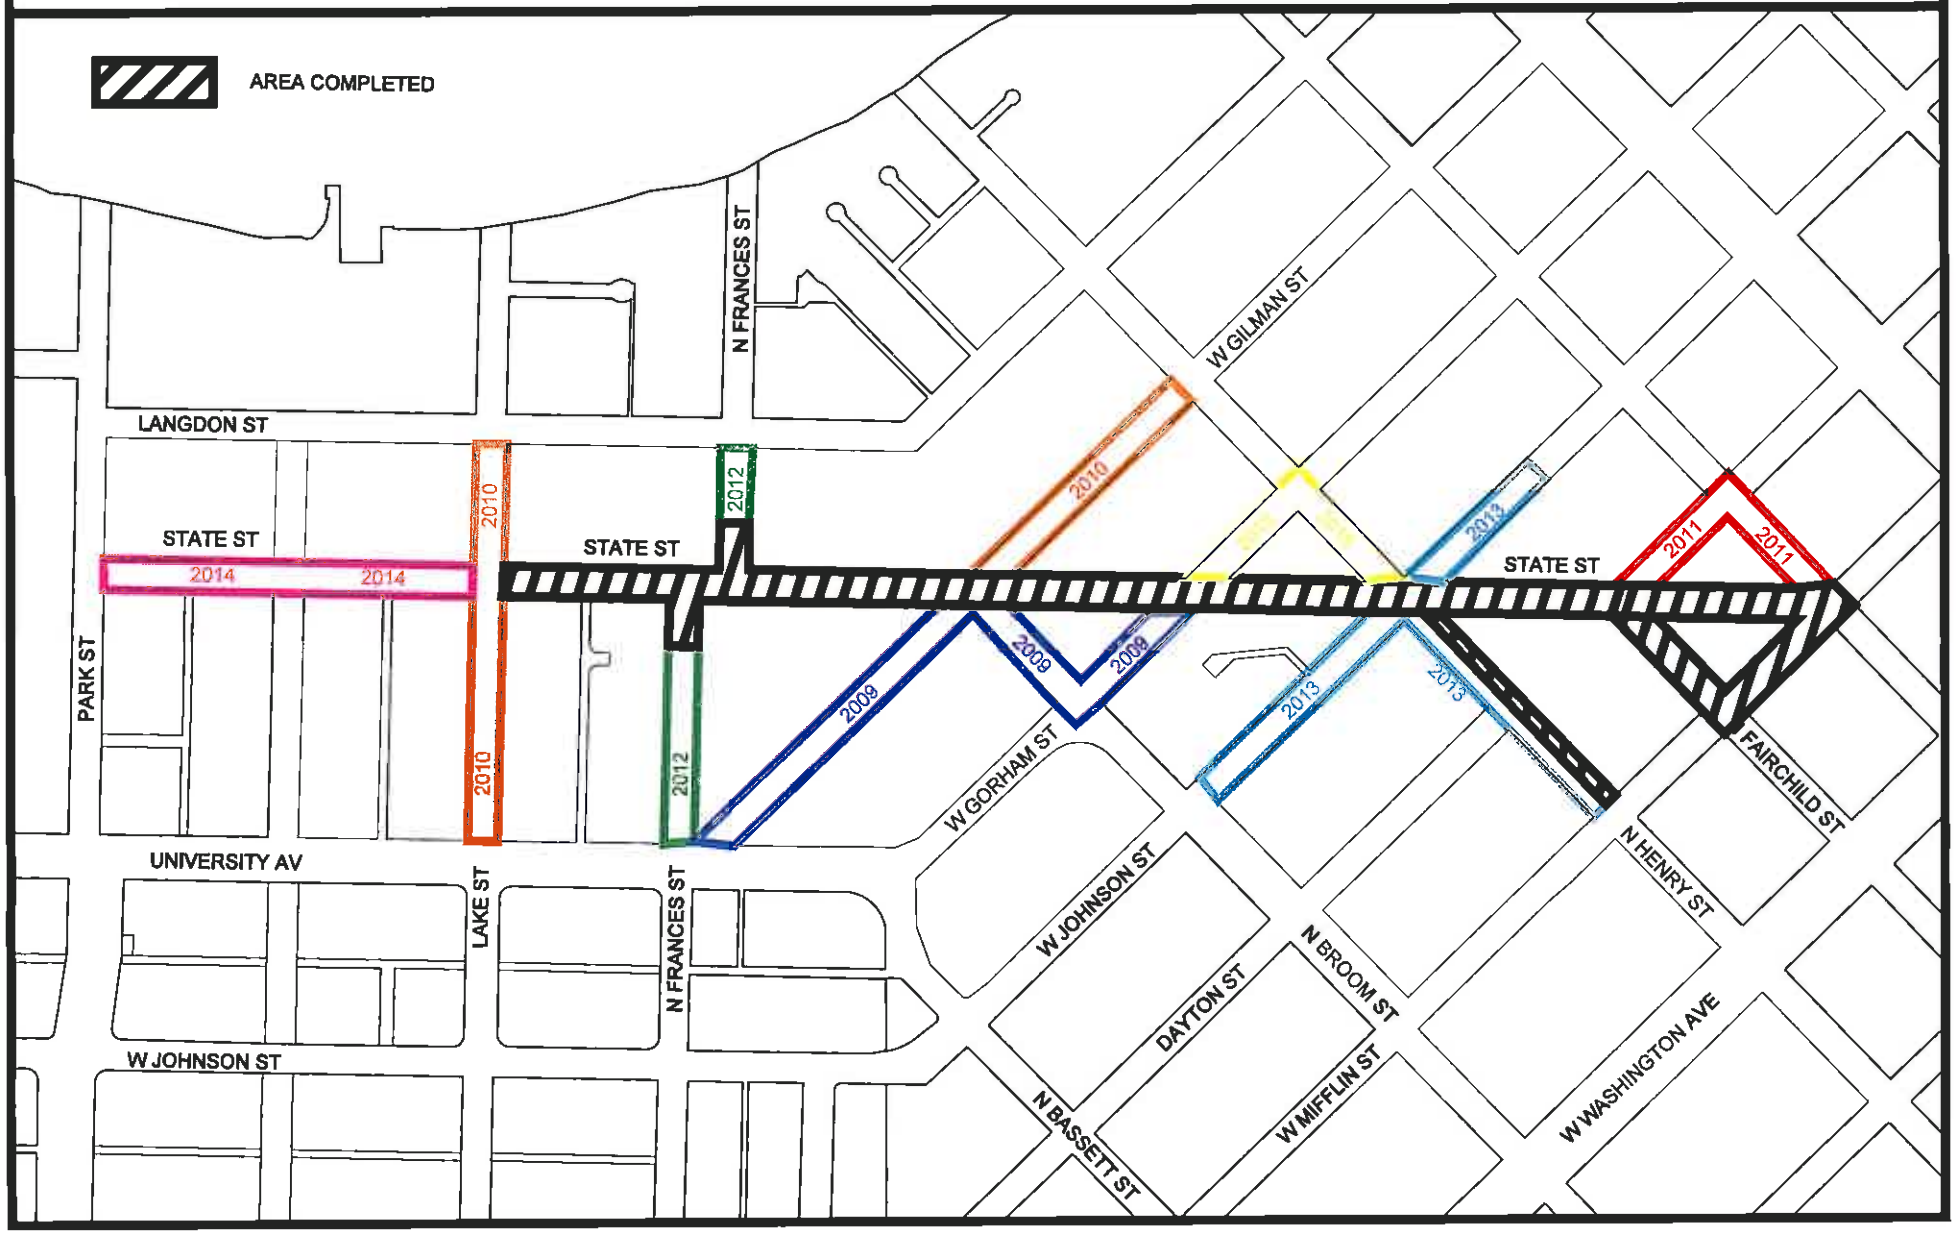
SCALE
1" = 400'